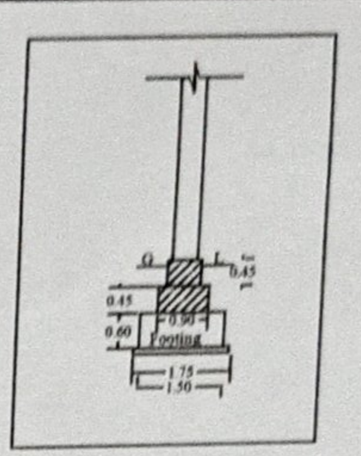

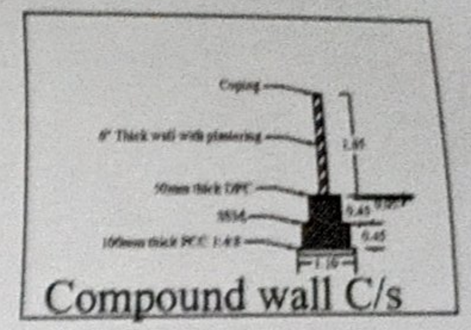

Compound wall C/s

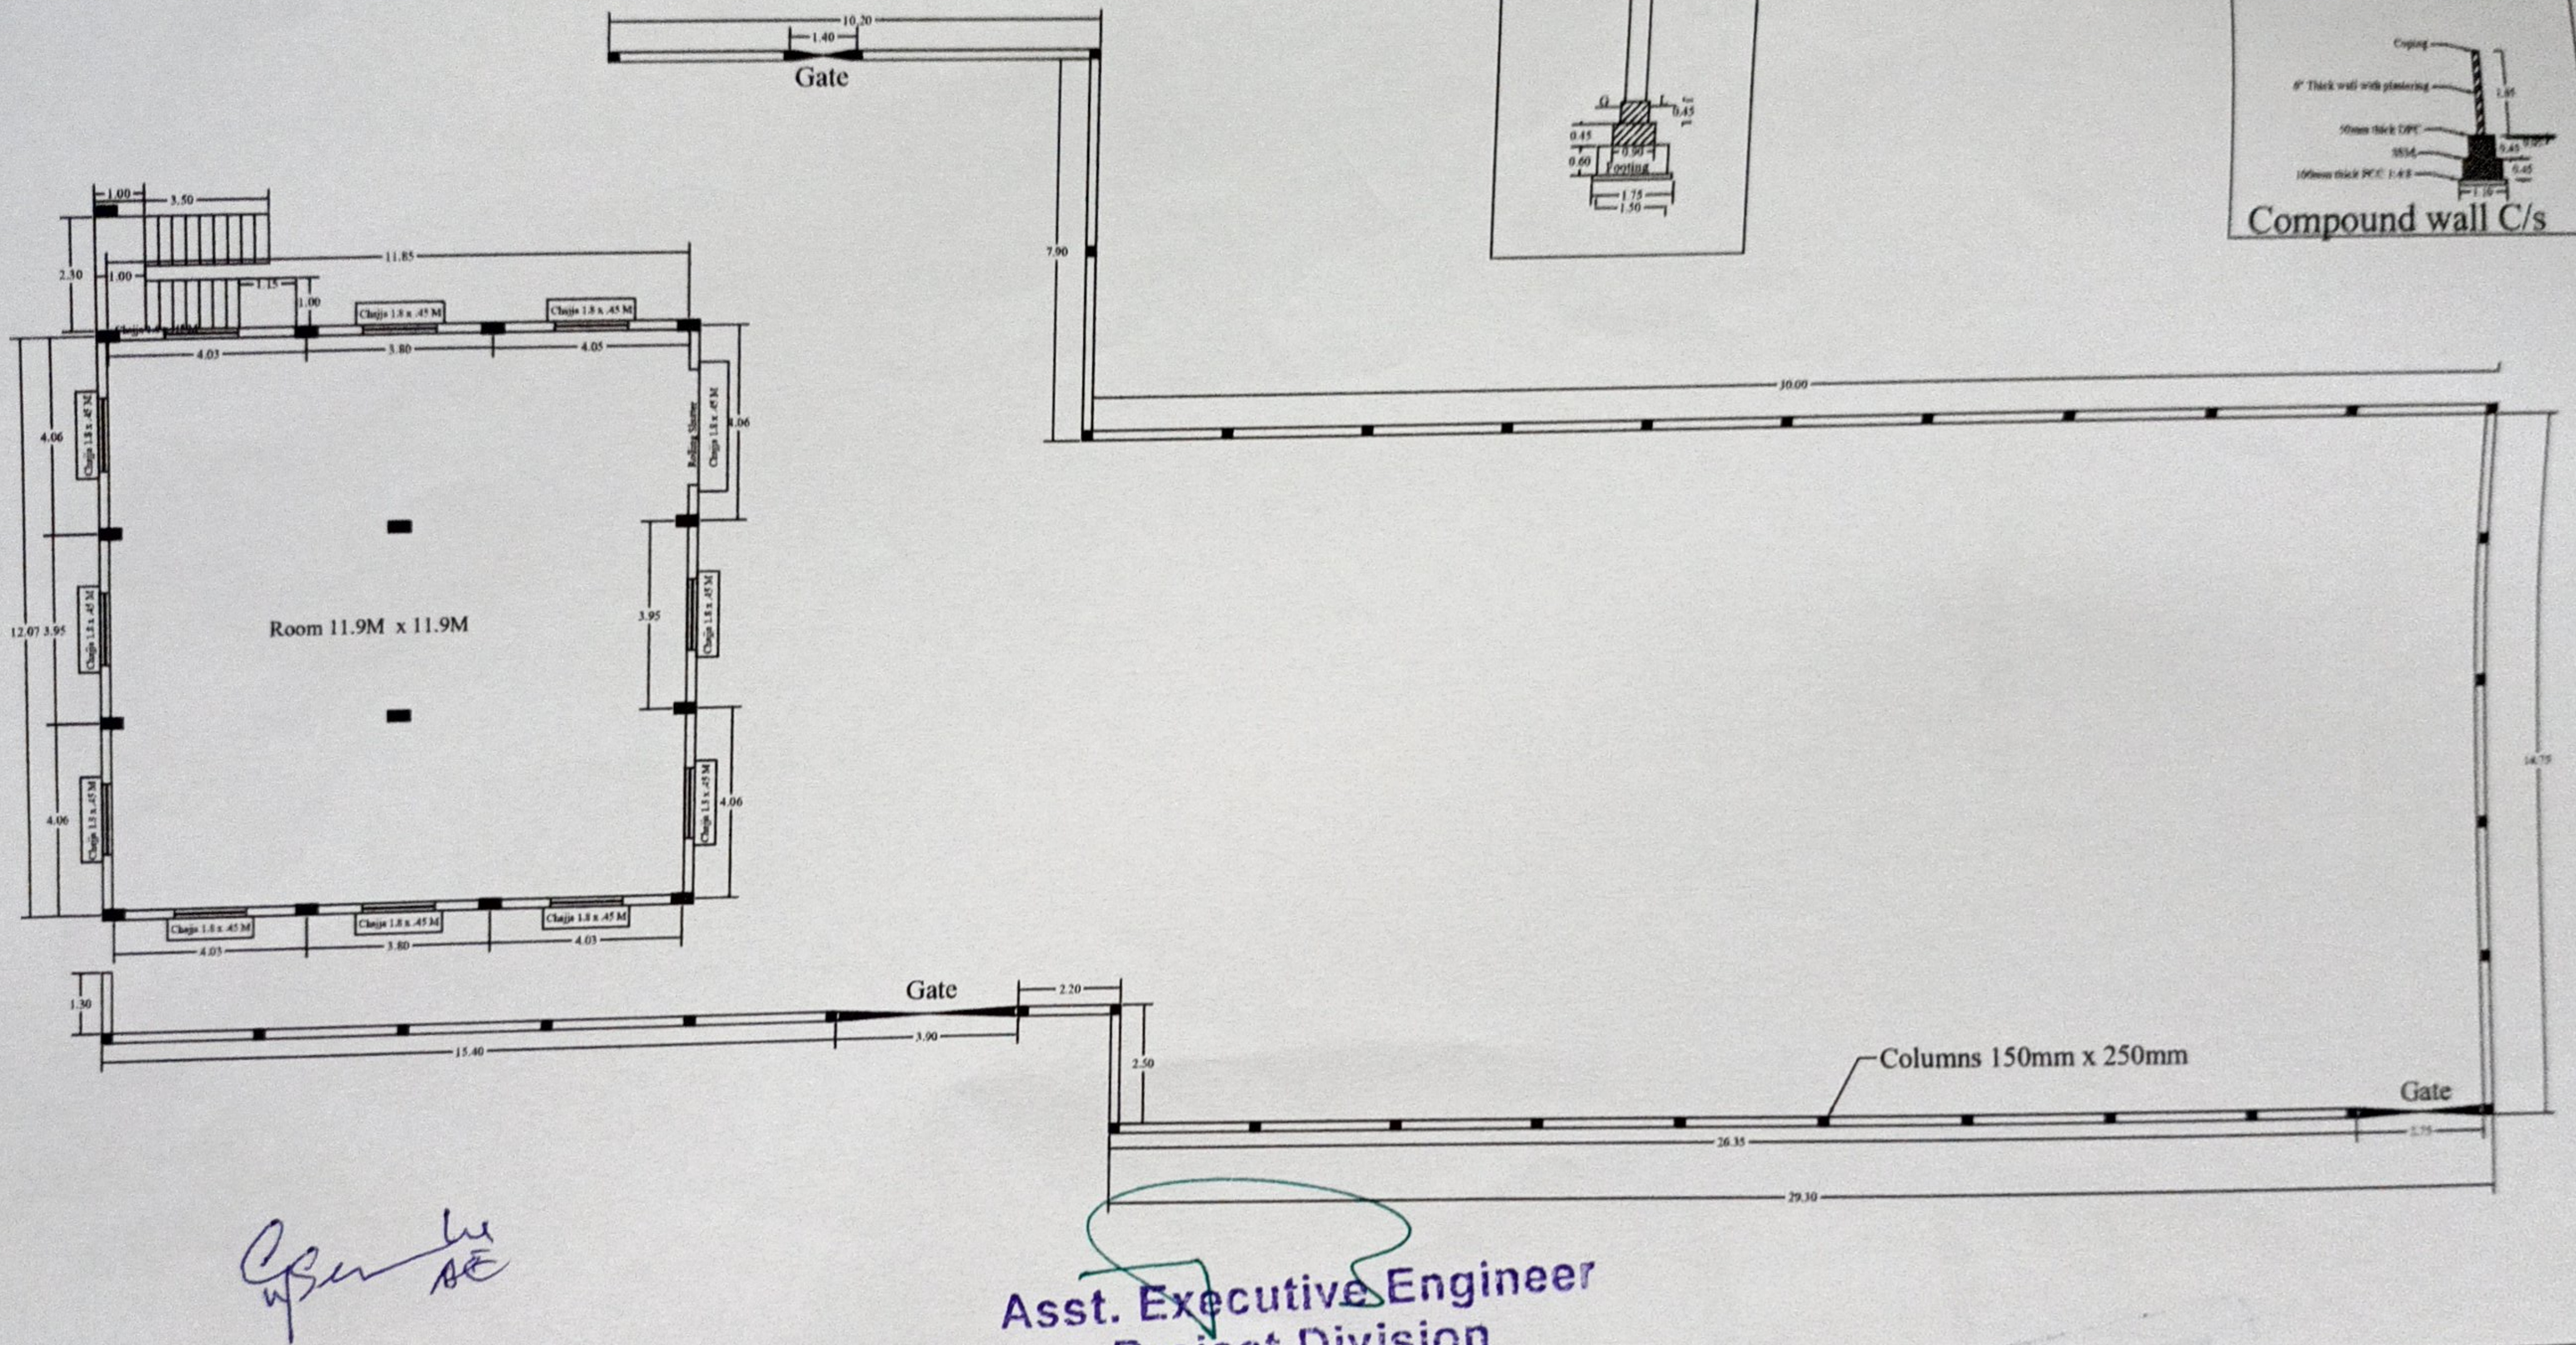

Asst. Executive Engineer
Project Division
Yelahanka Zone
BBMP Bangalore

Building & Compound of Dhobi Ghat Yelahanka Bangalore	**Title :** BBMP Yelahanka	SHRIYA CONSTRUCTION AND CONSULTANCY	DRAWN BY :

Scanned by TapScanner